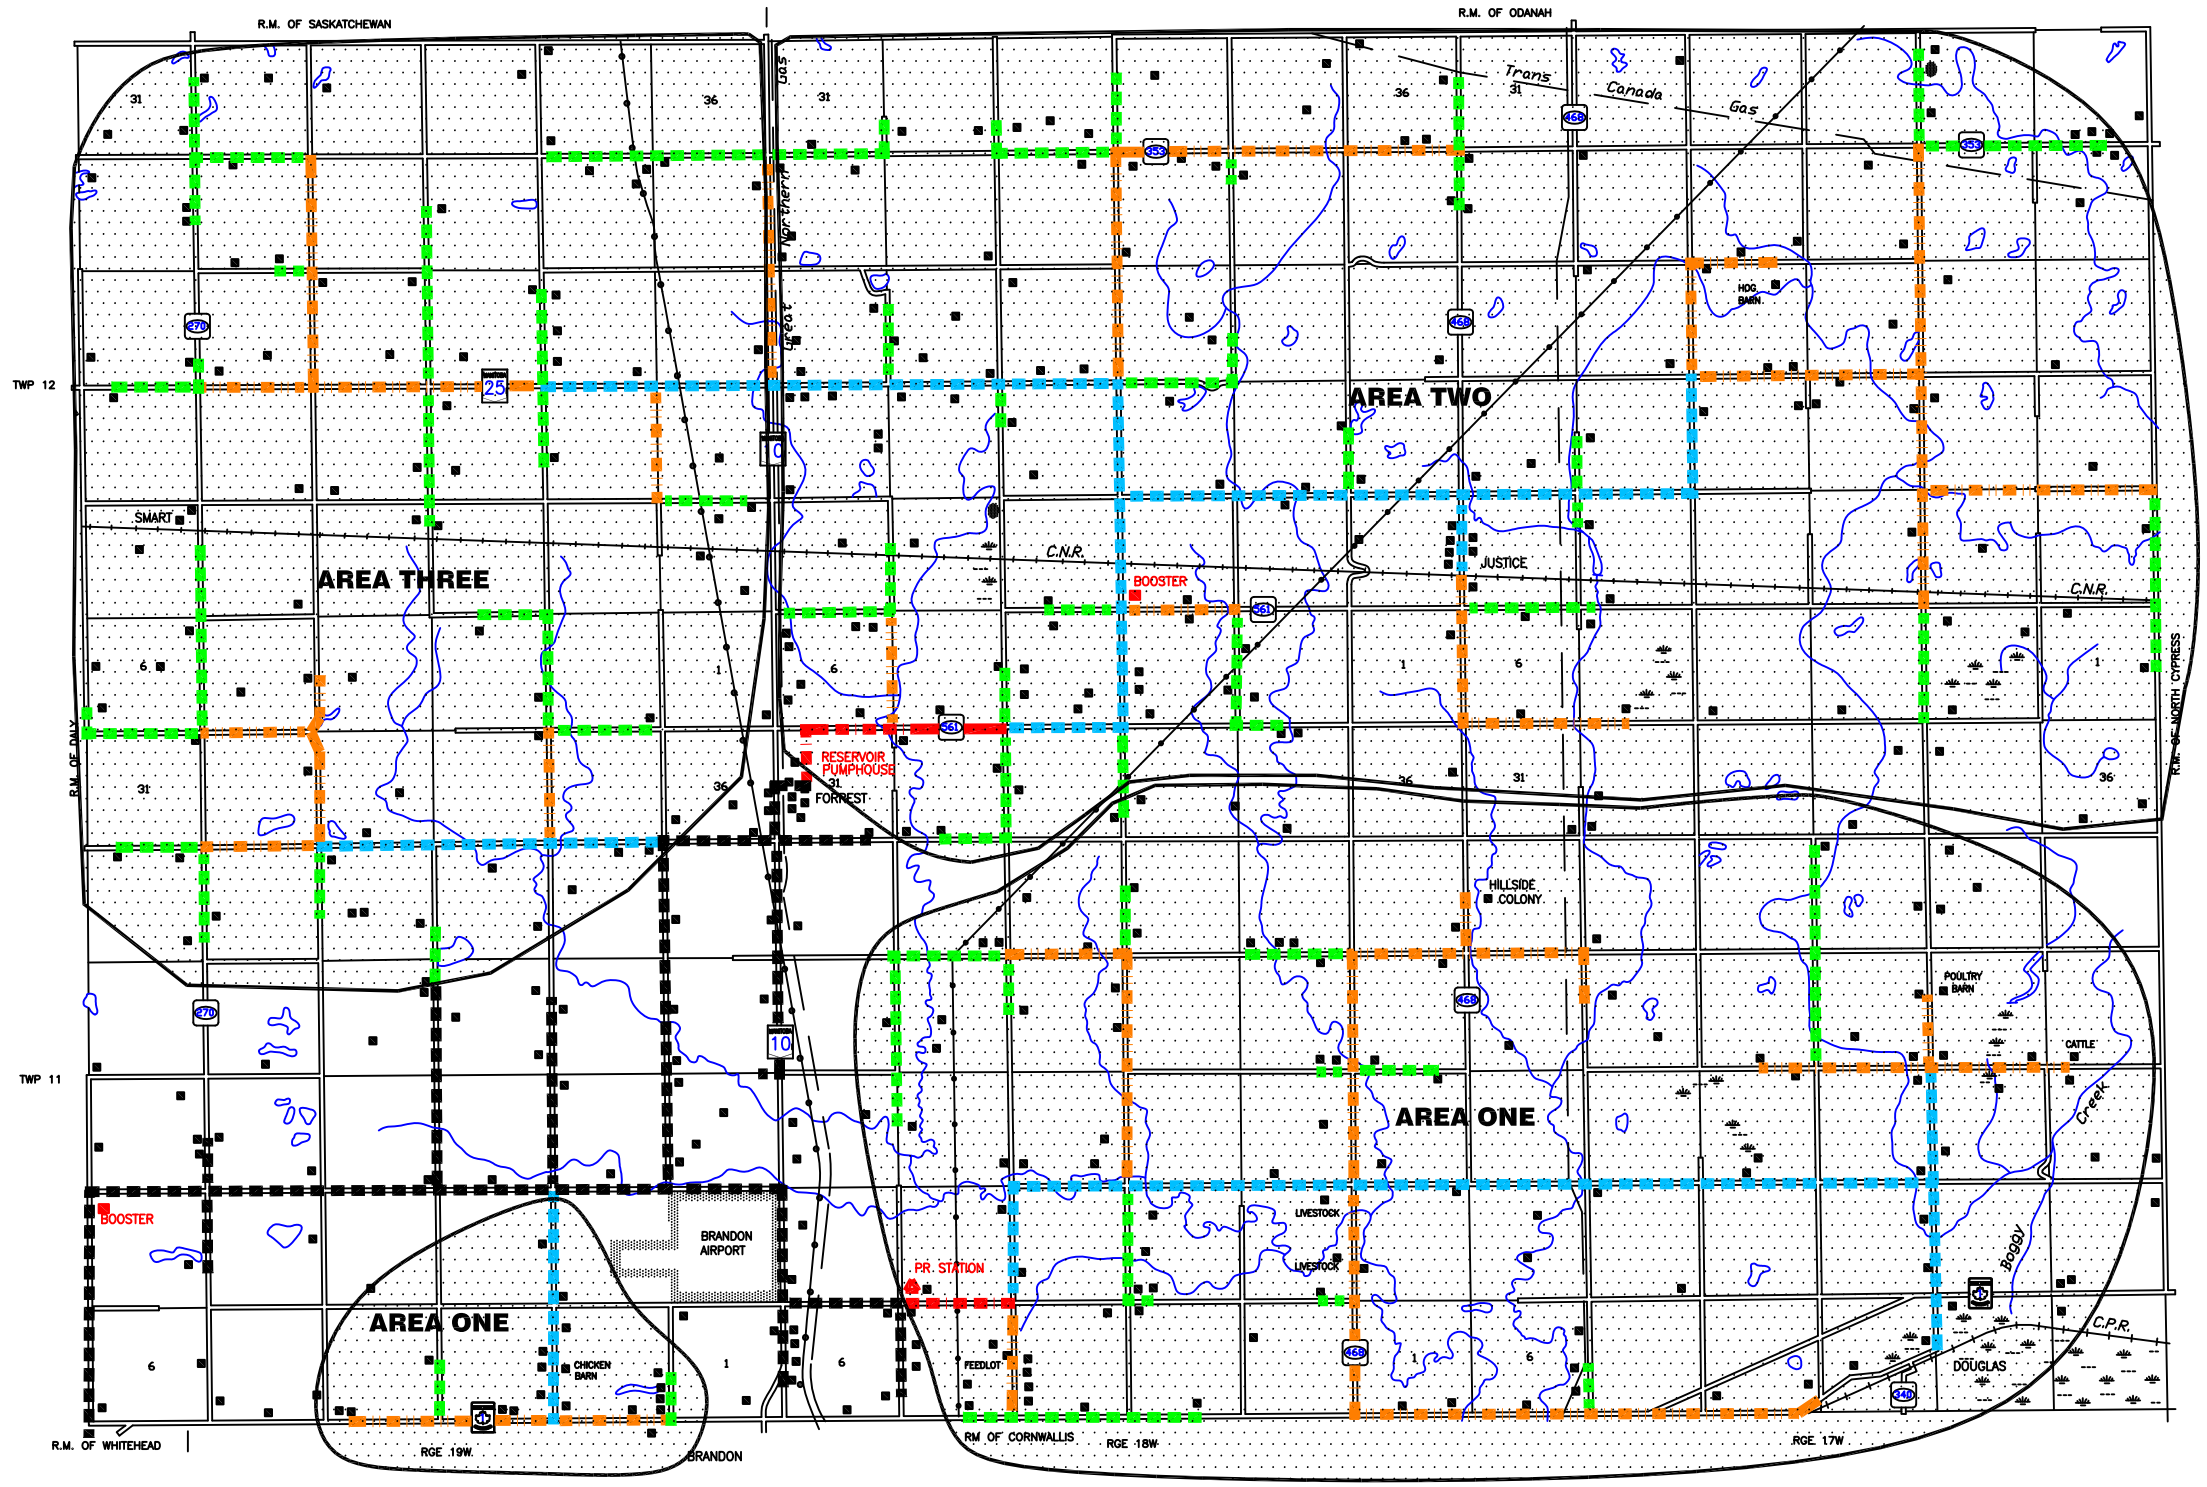

LEGEND

EXISTING PIPELINE
150 mm WATER PIPELINE
100 mm WATER PIPELINE
75 mm WATER PIPELINE
50 mm WATER PIPELINE
PRESSURE REDUCING STATION

NO.	DESCRIPTION	BY	DATE

PROVINCE OF MANITOBA
L.P.S.
CIAPALA
REGISTERED PROFESSIONAL ENGINEER

SURVEYED	BOOK NUMBER
DRAWN	ABC
DESIGNED	L. CIAPALA
CHECKED	
REVIEWED	

PROVINCE OF MANITOBA
THE MANITOBA WATER SERVICES BOARD
MANITOBA LOCAL GOVERNMENT

SUBMITTED	APPROVED
CHIEF ENGINEER DATE	GENERAL MANAGER DATE

R.M. OF ELTON
RURAL WATER PIPELINES

2015 COST ESTIMATE

SCALE	DATE	PROJECT NUMBER	REVISION	SHEET
	15-06-24			1 OF 1